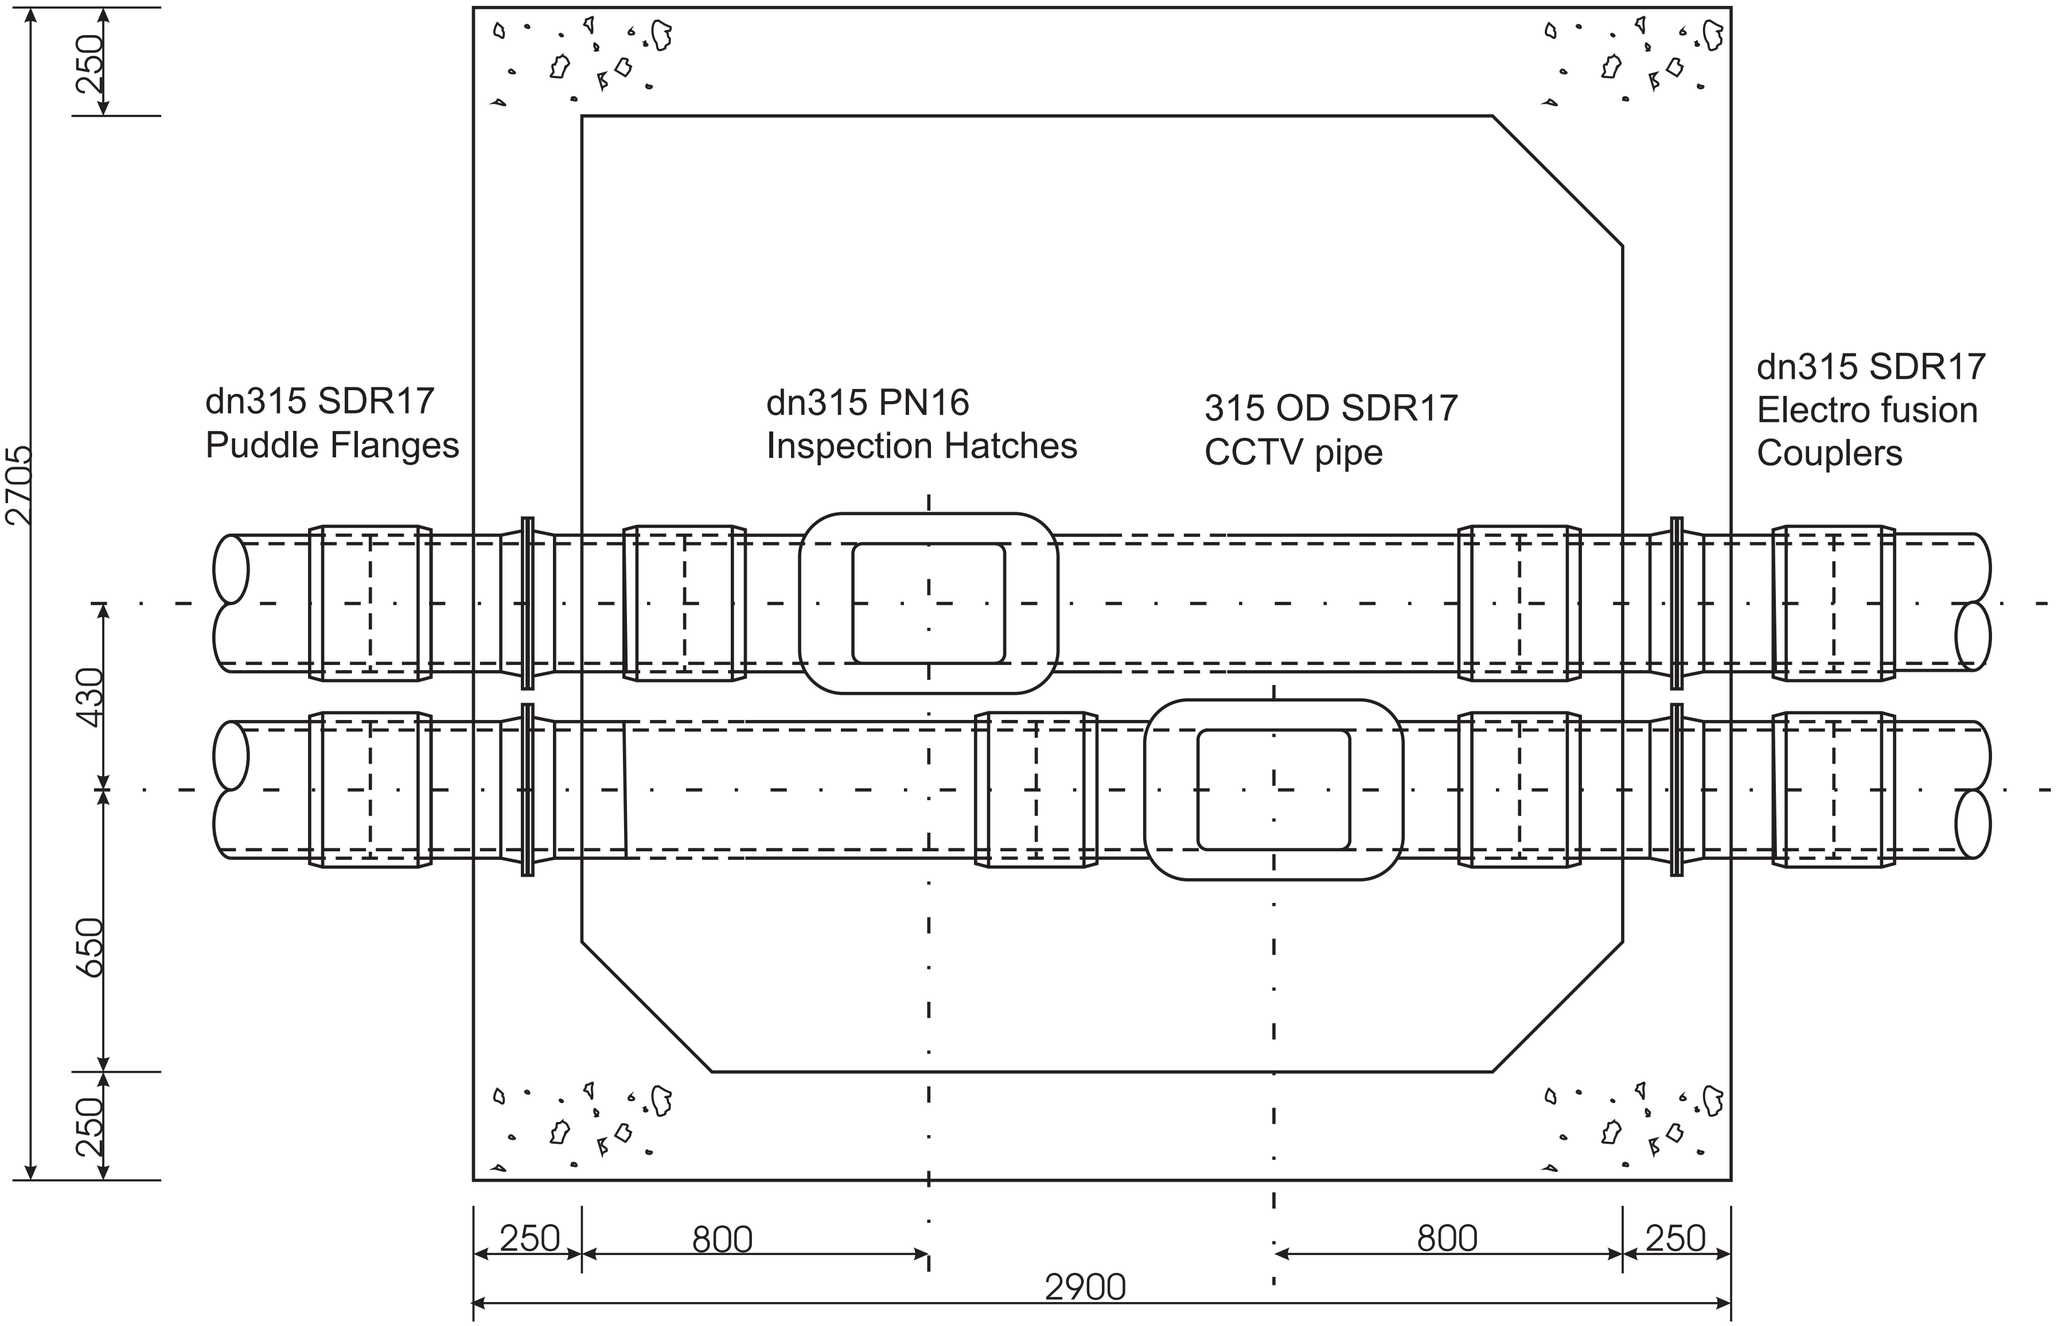

TYPICAL 315 OD SEWER RISING MAIN INSPECTION CHAMBER DESIGN